LEVEL 1

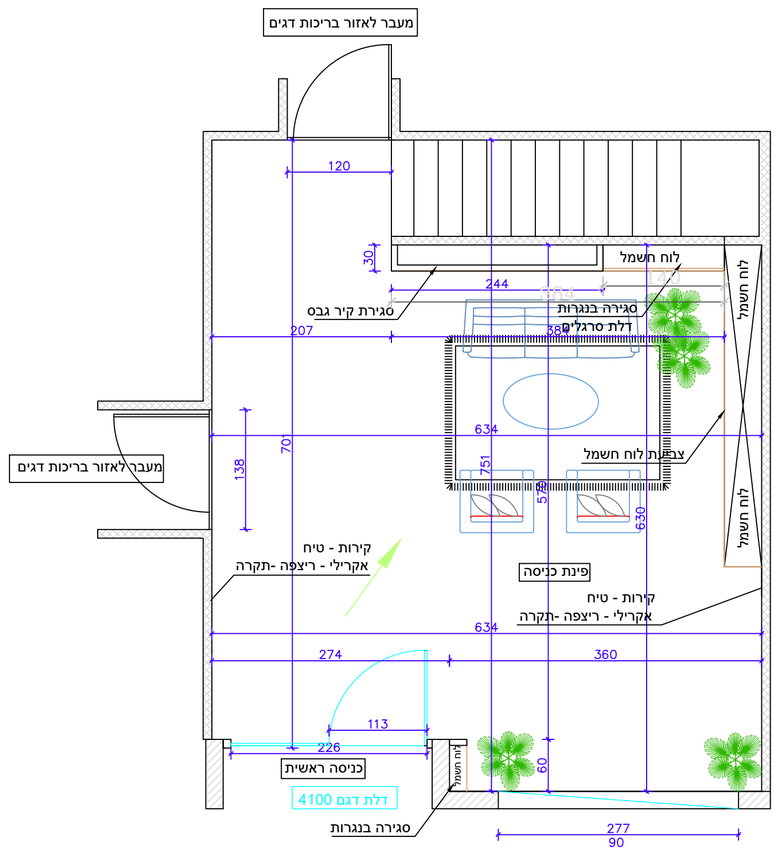

LEVEL 2

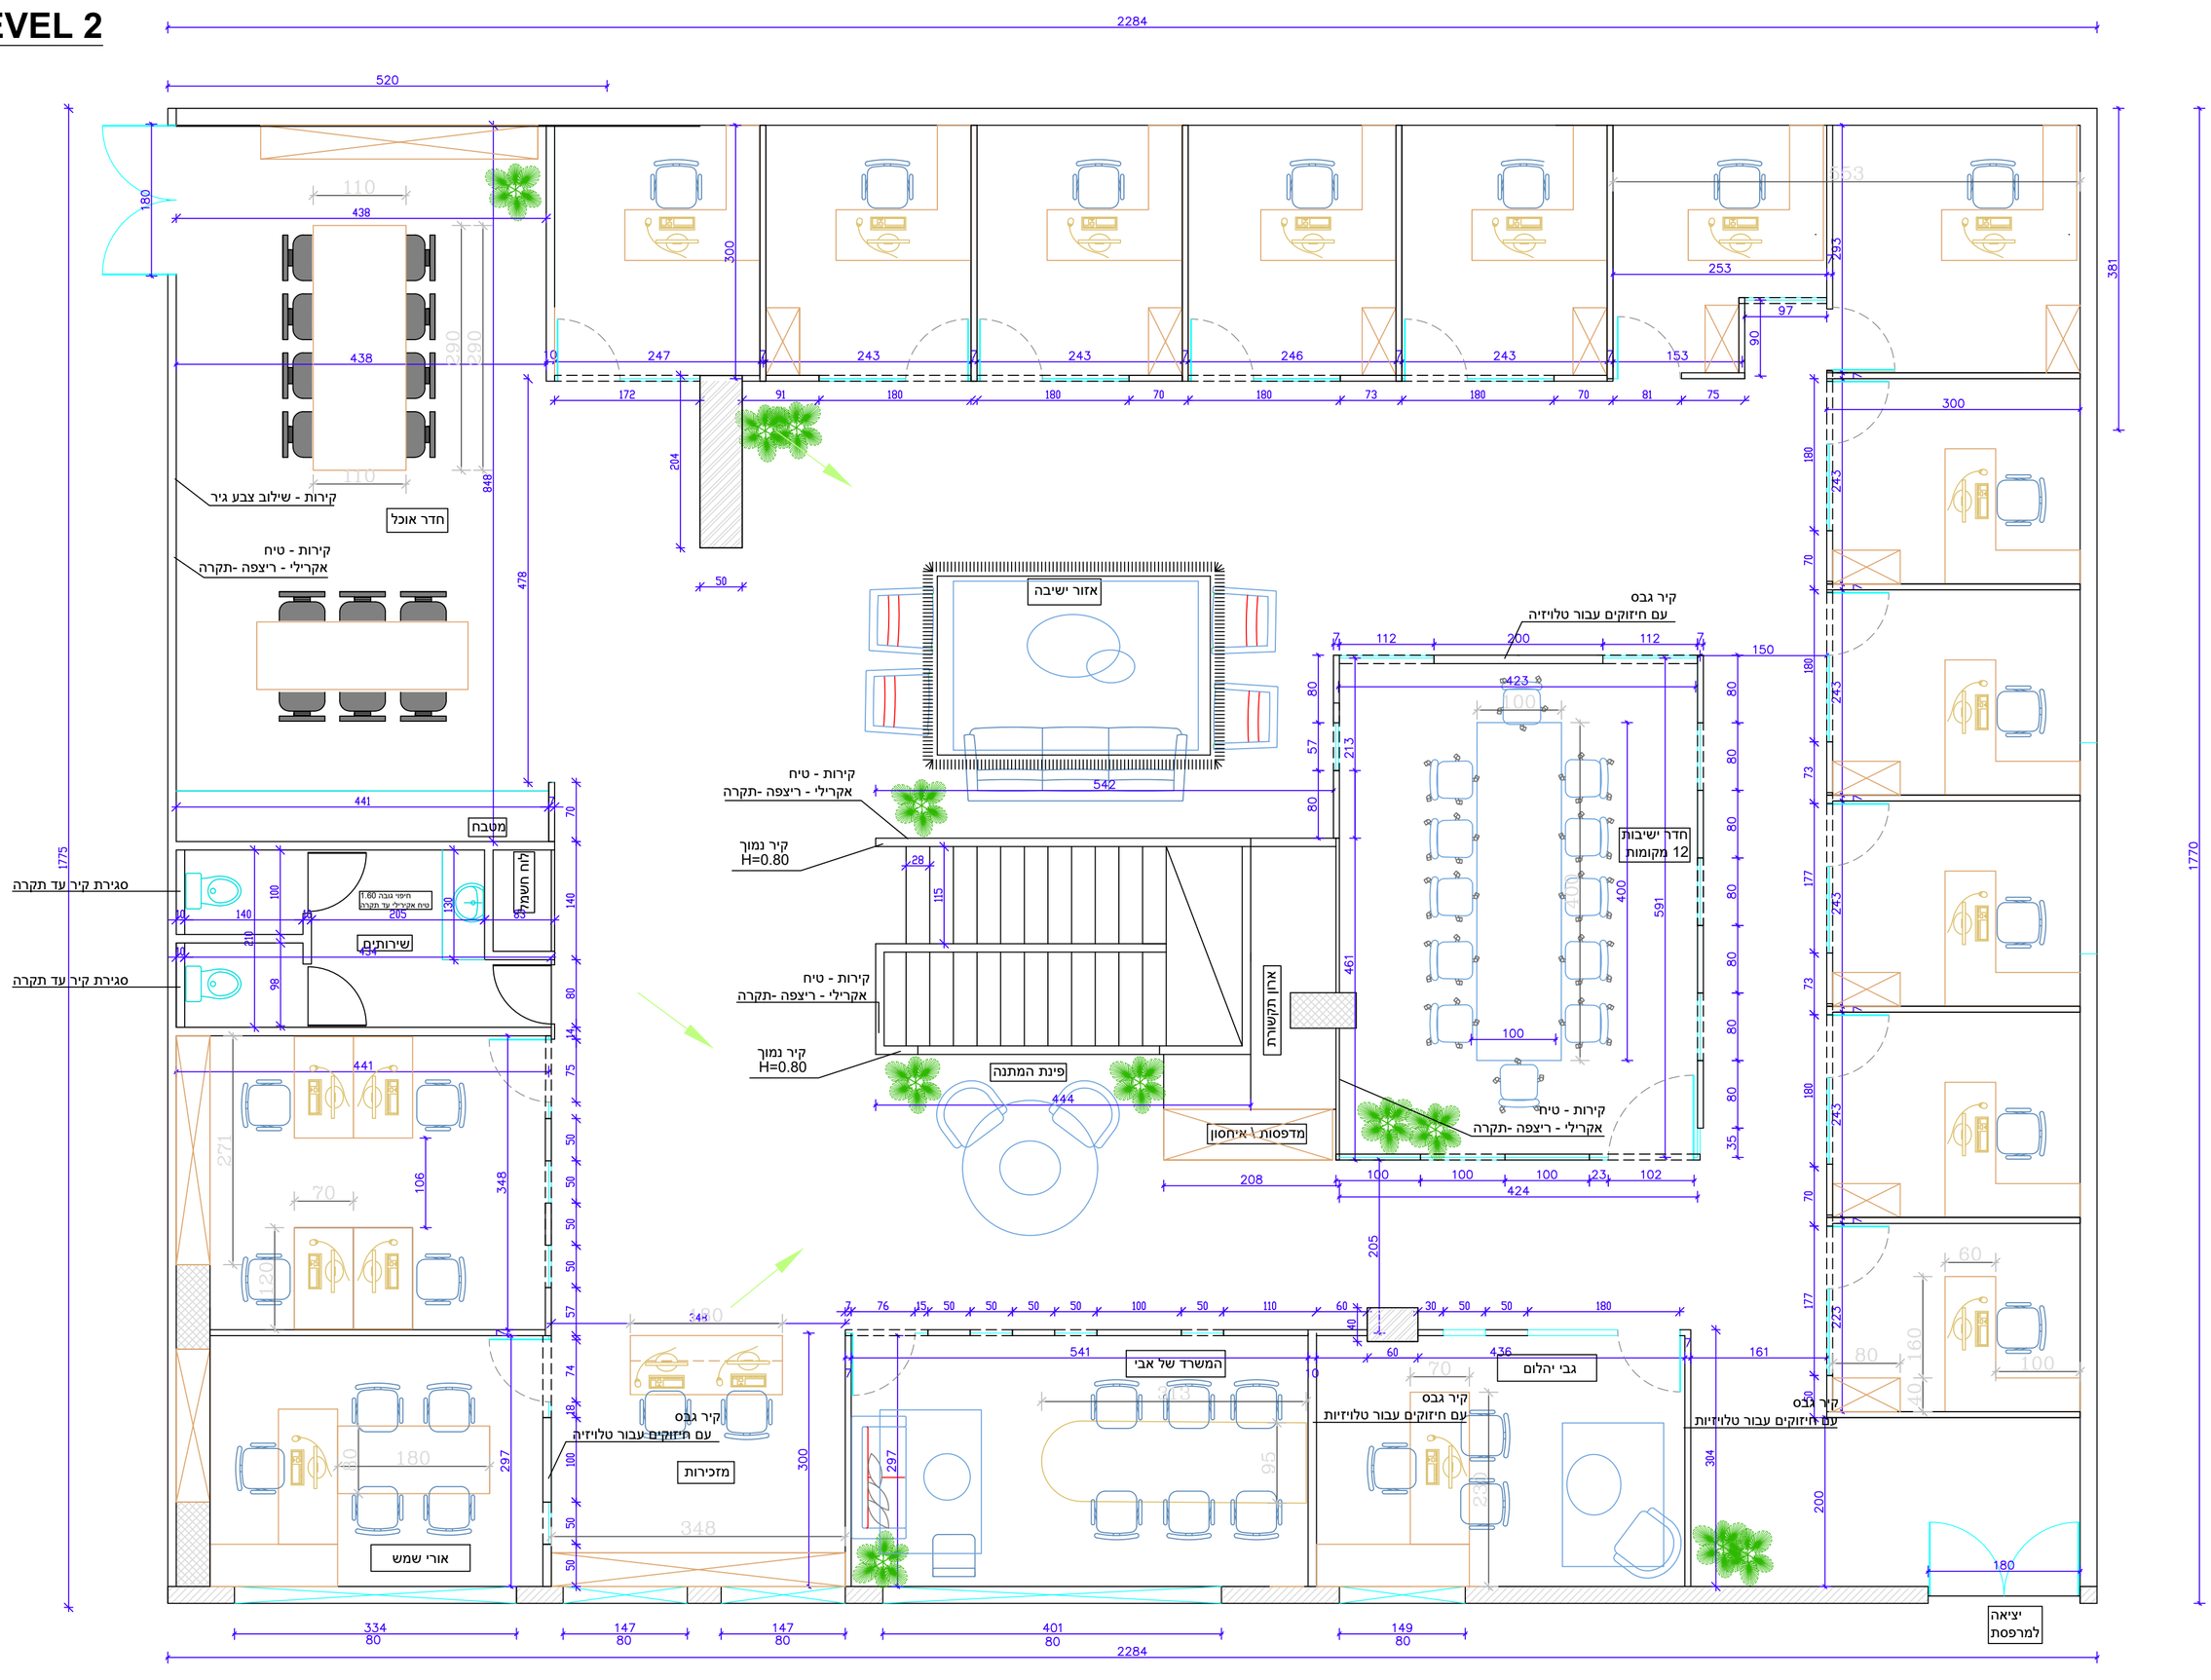

GENERAL NOTES :

-ALL DIMENSIONS ARE IN MILLIMETERS UNLESS OTHERWISE STATED.
-DO NOT SCALE DRAWING DIRECTLY FROM DRAWINGS.
-ALL DISCREPANCIES MUST BE VERIFIED.
-ALL DIMENSIONS ARE TO BE VERIFIED ON SITE PRIOR TO CONSTRUCTION.
-CONTRACTORS AND CARPENTERS ARE TO SEEK PROFESSIONAL ADVISE ON REINFORCEMENT OF SUPPORT.

THIS DRAWING CANNOT BE REPRODUCED (WHETHER PART/WHOLE) OR MODIFIED WITHOUT FIRST OBTAINING OUR WRITTEN CONSENT. WE RESERVE THE COPYRIGHT TO ALL OUR DESIGNS.

THIS DRAWING IS SUBJECTED TO MODIFICATION OF ITS DESIGN AND MEASUREMENTS FROM TIME TO TIME TO SUIT SITE CONSTRUCTION PURPOSES

DRAWING NO :1	DATE : 15/4/2024	ARDAG & SEANOVATION'S OFFICE	NOA
תכנית סופרפוזיציה	SCALE : 1:50		